29 ~~28~~

Delete

MAP NO. 2

DESCR. McClure River

SUBD.

LOT 20 BLOCK SECTION

ACREAGE

RECORD OF OWNERSHIP

	DB.	PG.	DATE	CONSID-ERATION
Mul 1 ins, Chas, P etals				
Rt. 2 3 Box 219				
Cli n t wood, Va.	70	159		11-1-37

YEAR	VALUE OF LAND	VALUE OF IMPROVEMENTS	TOTAL VALUE	TAX RATE	TOTAL LEVIES
80	300.00		300.00	.50	1.50
81	300.00		300.00	.50	1.50
82	300		300	.50	1.50
83	300	—	300	.50	1.50
84	300		300	.50	1.50
85	300.00	-0-	300.00	.50	1.50

REMARKS

0.10 to ~~Tu~~ Highway 170-101

This included all the land owned by Chas. P Mullins sold to Highway Dept in DB 170-101 12/30/85 C.R.

70-159 N. B. Kennedy (Clara) - to Charles P. 1/3 Mullins, Paris 1/3 Mullins, Charles Chalmer 1/6 Mullins & Pershing 1/6 Mullins 1 mile above Clinchco

new county sheet

70-570

NAME Mullins, Chas, F. Estate

DESCRIPTION McClure River Lot 20

DISTRICT Ervinton

USE

70-159

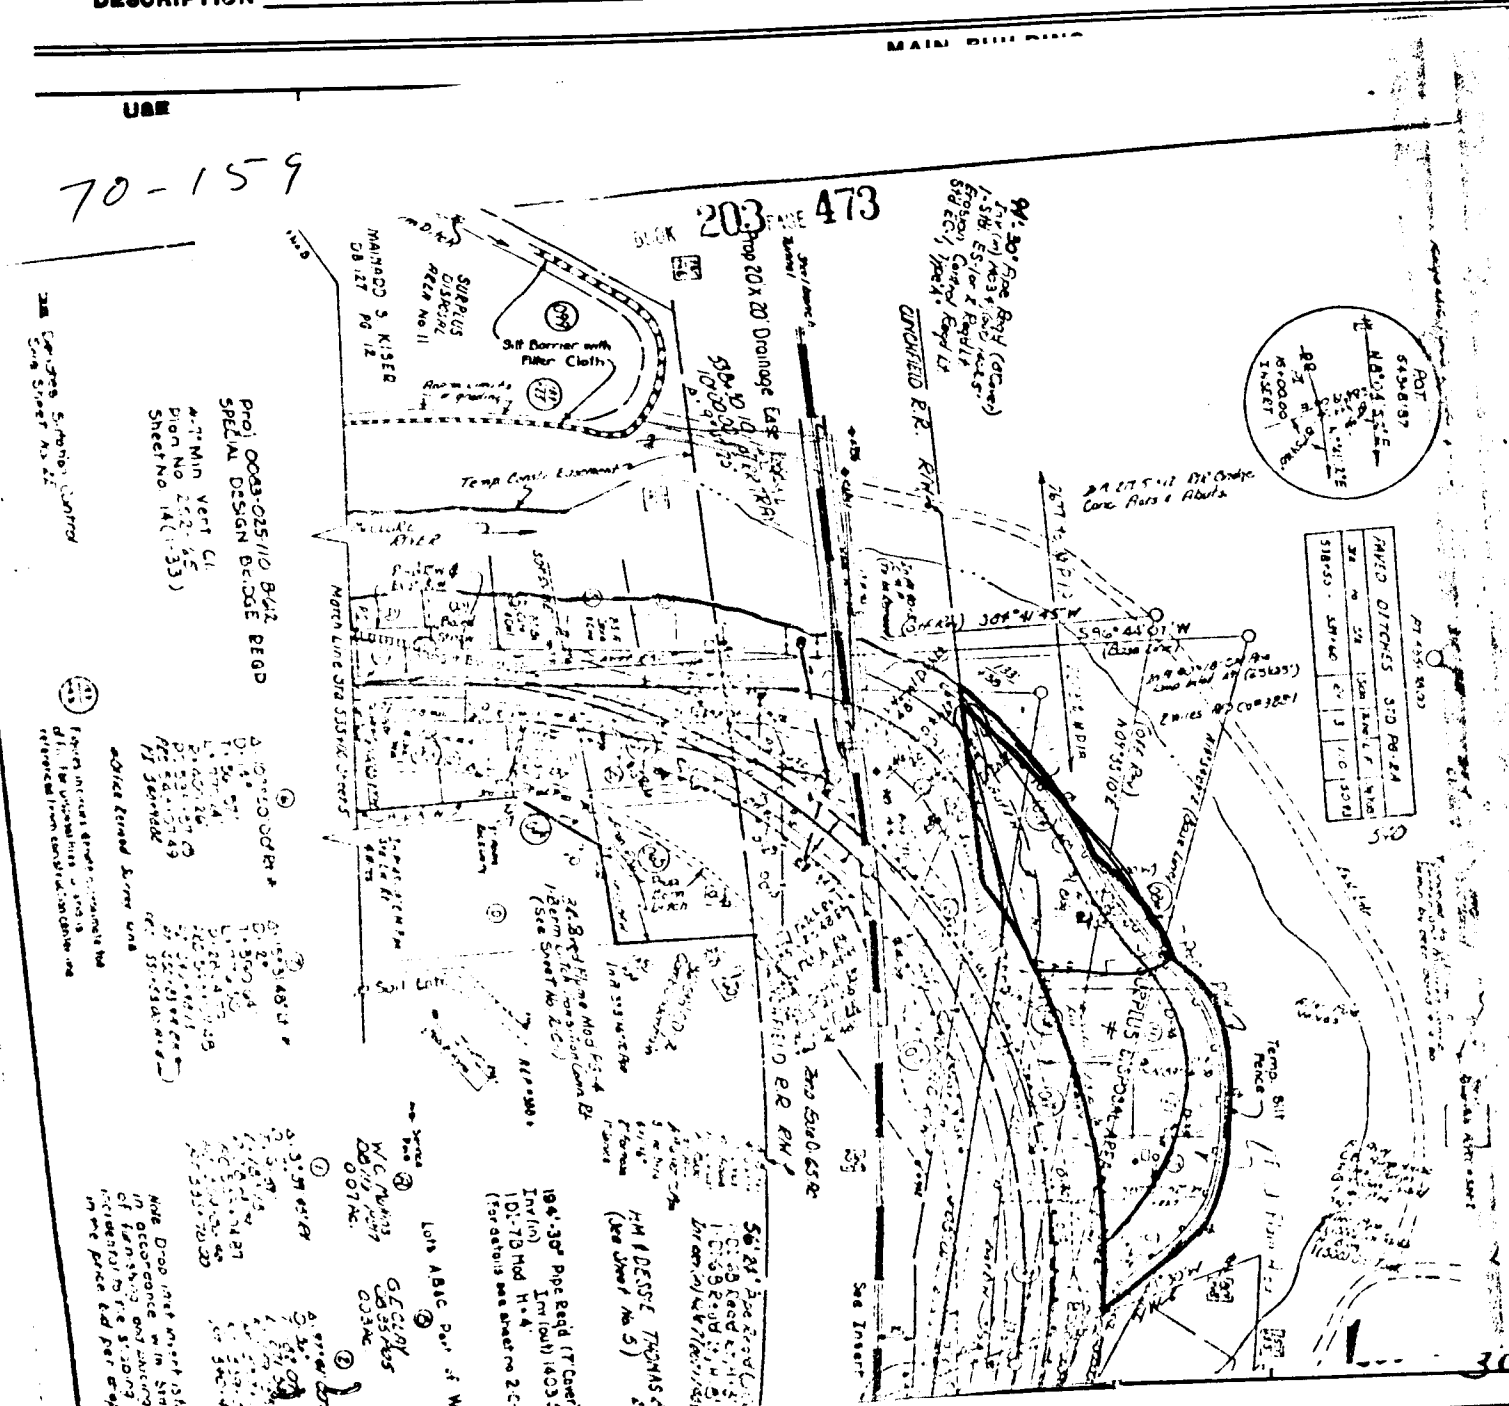
203 473
Prop 20 X 20' Drainage Easement
Silt Barrier with Filter Cloth
Temp Const. Easement
Proj 0063-025(10) Bridge Repl
Special Design Bridge Repl
Sheet No 14(1-33)
Sheet No 2(2-45)
Plan No 2(2-45)
Min Vert Cl
Sheet No 2(2-49)
Sheet No 2(2-49)
Sheet No 2(2-49)